THIS TRACT IS IN FLOOD ZONE A3 THAT HAS BEEN CHANNELIZED AND REVISED TO REFLECT LETTER OF MAP REVISION DATED MARCH 10,2000 OF F.I.R.M. 400216 0001A

BUYER : SERGEUI AND NATALYA BORISSENKA
606 NORTH MAIN STREET
COWETA, OKLAHOMA 74429

LENDER : AMERICAN MORTGAGE LENDING, INC.

PREPARED FOR

GUARANTY ABSTRACT COMPANY
RESIDENTIAL CLOSING DEPARTMENT
2604 WEST KENOSHA
BROKEN ARROW, OKLAHOMA 74012
918 259 0000 FAX 918 259 0008

PREPARED BY
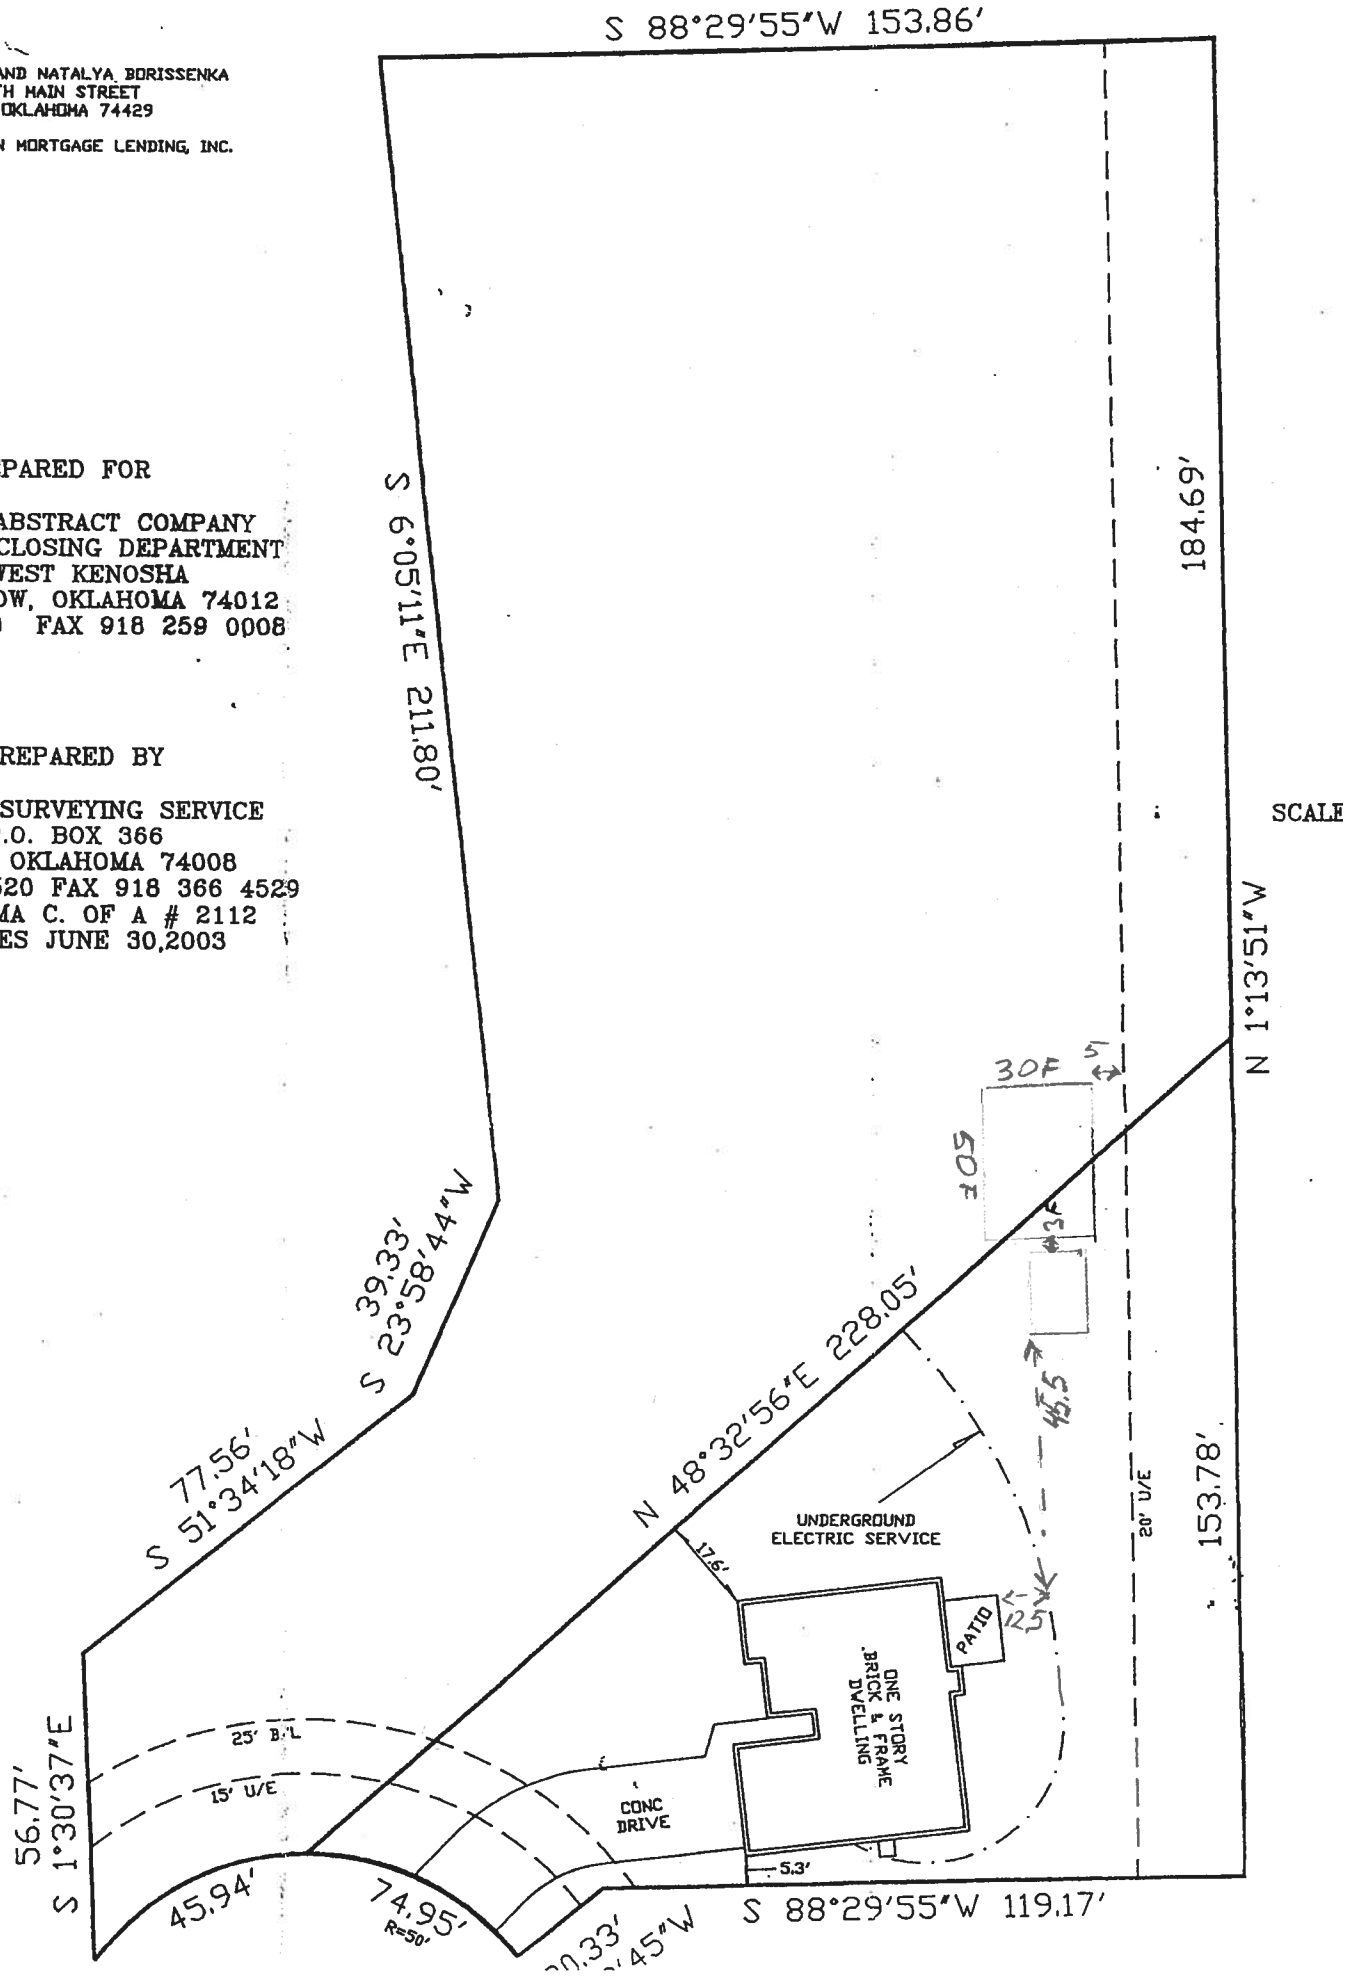
RAMSEY SURVEYING SERVICE
P.O. BOX 366
BIXBY, OKLAHOMA 74008
918 366 4520 FAX 918 366 4529
OKLAHOMA C. OF A # 2112
EXPIRES JUNE 30,2003